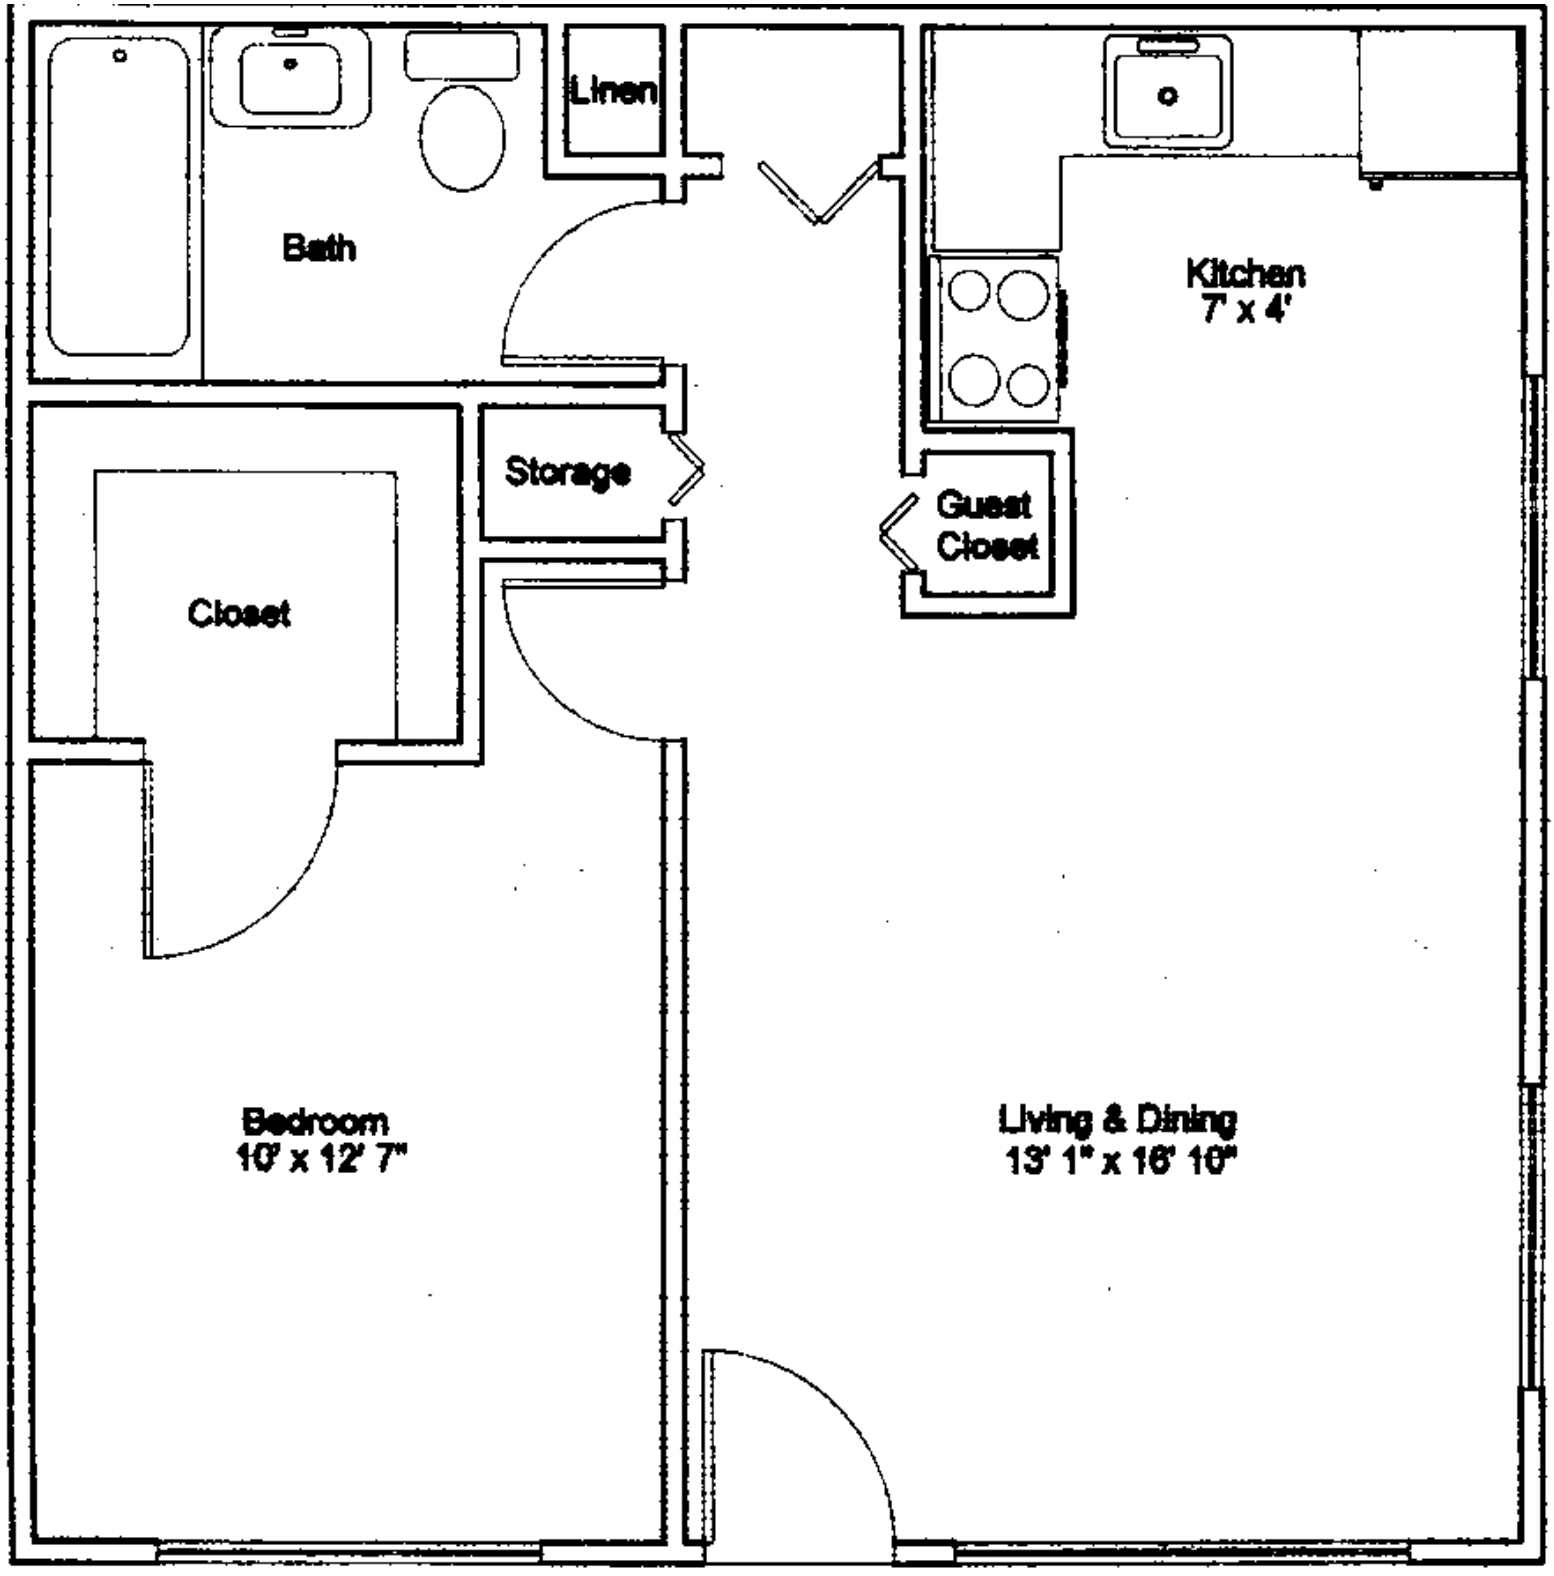ONE BEDROOM FLOOR PLAN: